MEMORANDUM

Community Development Department

DATE: **August 17, 2015**

TO: **Joseph A. Valentine, City Manager**

FROM: **Jana L. Ecker, Planning Director**

SUBJECT: **Public Hearing for Final Site Plan & Special Land Use Permit at 115 Willits – Cameron's Steakhouse**

Under Article 6, section 6.02 (5) of the Zoning Ordinance, all existing establishments with alcoholic beverage sales (on-premise consumption) require the approval of a Special Land Use Permit if none was previously approved, upon a change in ownership.

On August 13, 2015, the owners of Willits Co-License, LLC, DBA Cameron's Steakhouse, submitted an application for a Final Site Plan and Special Land Use Permit to transfer ownership of the existing liquor license from the current owners, Palladium Restaurant III, LLC and RHG Fish Market Inc. to Willits Co-License LLC and Mitchell's Entertainment, Inc. Two separate applications have been filed with the Michigan Liquor Control Commission to essentially create two separate licenses for 115 Willits, DBA Cameron's Steakhouse and 117 Willits, DBA Mitchells' Fish Market. This SLUP application is to allow the transfer of the liquor license for use at 115 Willits at Cameron's Steakhouse. No changes are proposed to the layout, design, name or operation of the existing Cameron's Steakhouse restaurant. As there are no changes to the layout or operation of the establishment, the City Attorney has directed that this request for the transfer of ownership only proceed directly to the City Commission for review.

Thus, the Planning Division requests that the City Commission set a public hearing date for September 21, 2015 to consider approval of the Final Site Plan and Special Land Use Permit for Cameron's Steakhouse at 115 Willits to allow the transfer in ownership of the liquor license.

SUGGESTED ACTION:

To set a public hearing date of September 21, 2015 to consider approval of the Final Site Plan and Special Land Use Permit for Cameron's Steakhouse at 115 Willits to approve the transfer in ownership of the existing liquor license from the current owners, Palladium Restaurant III, LLC and RHG Fish Market Inc. to Willits Co-License LLC and Mitchell's Entertainment, Inc.

4D

CAMERON'S STEAKHOUSE
115 WILLITS
SPECIAL LAND USE PERMIT AMENDMENT
2015

WHEREAS, Cameron's Steakhouse filed an application pursuant to Article 7, section 7.34 of Chapter 126, Zoning, of the City Code to operate a restaurant with alcoholic beverage sales for on-premise consumption under Chapter 126, Zoning, of the City Code;

WHEREAS, The land for which the Special Land Use Permit is sought is located on the south side of Willits between N. Old Woodward and Bates Street;

WHEREAS, The land is zoned B-4 and D-4, and is located within the Downtown Birmingham Overlay District, which permits restaurants with alcoholic beverage sales for on-premise consumption with a Special Land Use Permit;

WHEREAS, Article 7, section 7.34 of Chapter 126, Zoning requires a Special Land Use Permit to be considered and acted upon by the Birmingham City Commission, after receiving recommendations on the site plan and design from the Planning Board for the proposed Special Land Use;

WHEREAS, The owner of Cameron's Steakhouse, Palladium Restaurant III, LLC and RHG Fish Market Inc. is now requesting approval of the Birmingham City Commission to allow the transfer in ownership of the liquor license from Palladium Restaurant III, LLC and RHG Fish Market Inc. to Willits Co-License LLC and Mitchell's Entertainment, Inc.;

WHEREAS, The Birmingham City Commission has reviewed Cameron's Steakhouse Special Land Use Permit application and the standards for such review as set forth in Article 7, section 7.36 of Chapter 126, Zoning, of the City Code;

NOW, THEREFORE, BE IT RESOLVED,The Birmingham City Commission finds the standards imposed under the City Code have been met, subject to the conditions below, and that Cameron's Steakhouse application for a Special Land Use Permit authorizing the operation of a establishment with alcoholic beverage sales (on-premise consumption) at 115 Willits Avenue in accordance with Chapter 10, Alcoholic Liquors, is hereby approved;

BE IT FURTHER RESOLVED, That the City Commission determines that to assure continued compliance with Code standards and to protect public health, safety, and welfare, this Special Land Use Permit is granted subject to the following conditions:

1. Cameron's Steakhouse shall abide by all provisions of the Birmingham City Code;

2. The Special Land Use Permit may be cancelled by the City Commission upon finding that the continued use is not in the public interest; and

3. Cameron's Steakhouse enter into a contract with the City outlining the details of the proposed restaurant.

BE IT FURTHER RESOLVED, That failure to comply with any of the above conditions shall result in termination of the Special Land Use Permit.

BE IT FURTHER RESOLVED, Except as herein specifically provided, Cameron's Steakhouse and its heirs, successors, and assigns shall be bound by all ordinances of the City of Birmingham in effect at the time of the issuance of this permit, and as they may be subsequently amended. Failure of Cameron's Steakhouse to comply with all the ordinances of the city may result in the Commission revoking this Special Land Use Permit.

I, Laura Pierce, City Clerk of the City of Birmingham, Michigan, do hereby certify that the foregoing is a true and correct copy of the resolution adopted by the Birmingham City Commission at its regular meeting held on September 21, 2015.

_____

Laura Pierce, City Clerk

A NORTH ELEVATION

SCALE: 1/8"=1'-0"

B SOUTH ELEVATION

SCALE: 1/8"=1'-0"

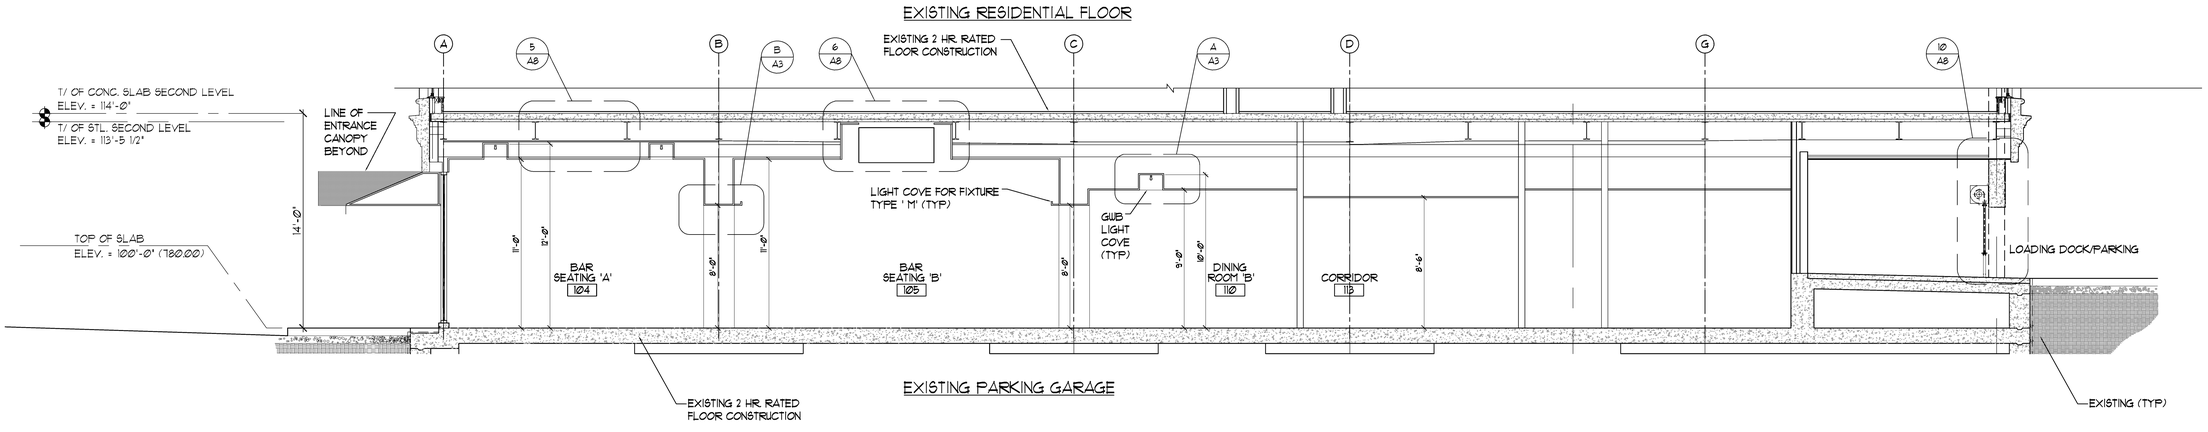

AA- BUILDING SECTION

SCALE: 1/4"=1'-0"

KNAUER

KNAUER INCORPORATED
720 N. WAUKEGAN ROAD, SUITE 200
DEERFIELD, ILLINOIS 60015
TEL: 847.948.9500 FAX: 847.948.9599
WEB: www.knauerinc.com

KNAUER INCORPORATED
3700 COLE AVENUE, SUITE 237
DALLAS, TEXAS 75204
TEL: 214.649.1394 FAX: 469.547.0210

STATE OF ILLINOIS
PROFESSIONAL DESIGN FIRM
ARCHITECT CORPORATION
LICENSE No. 184-00248 (1-010670)

© KNAUER INCORPORATED

NOTES

ALL DRAWINGS AND WRITTEN MATERIAL APPEARING HEREIN CONSTITUTE THE ORIGINAL AND UNPUBLISHED WORK OF KNAUER INCORPORATED AND THE SAME MAY NOT BE DUPLICATED, USED, OR DISCLOSED WITHOUT THE WRITTEN CONSENT OF KNAUER INCORPORATED.

NO.	DESCRIPTION	DATE
	ISSUED FOR BID/CONSTRUCTION	04-22-04
	ISSUED FOR BUILDING PERMIT	03-25-04
	ISSUED FOR MEP COORDINATION	02-23-04

REVISIONS

CAMERON'S STEAK HOUSE

THE WILLITS BUILDING
115 WILLITS STREET
BIRMINGHAM, MI

PROJECT

EXTERIOR ELEVATIONS & BUILDING SECTION

SCALE: AS NOTED

SHEET TITLE

DRAWN: SS	SHEET NO. A4
CHECKED: MM	
APPROVED:	
DATE: 03-25-04	
JOB NO.: 2406	

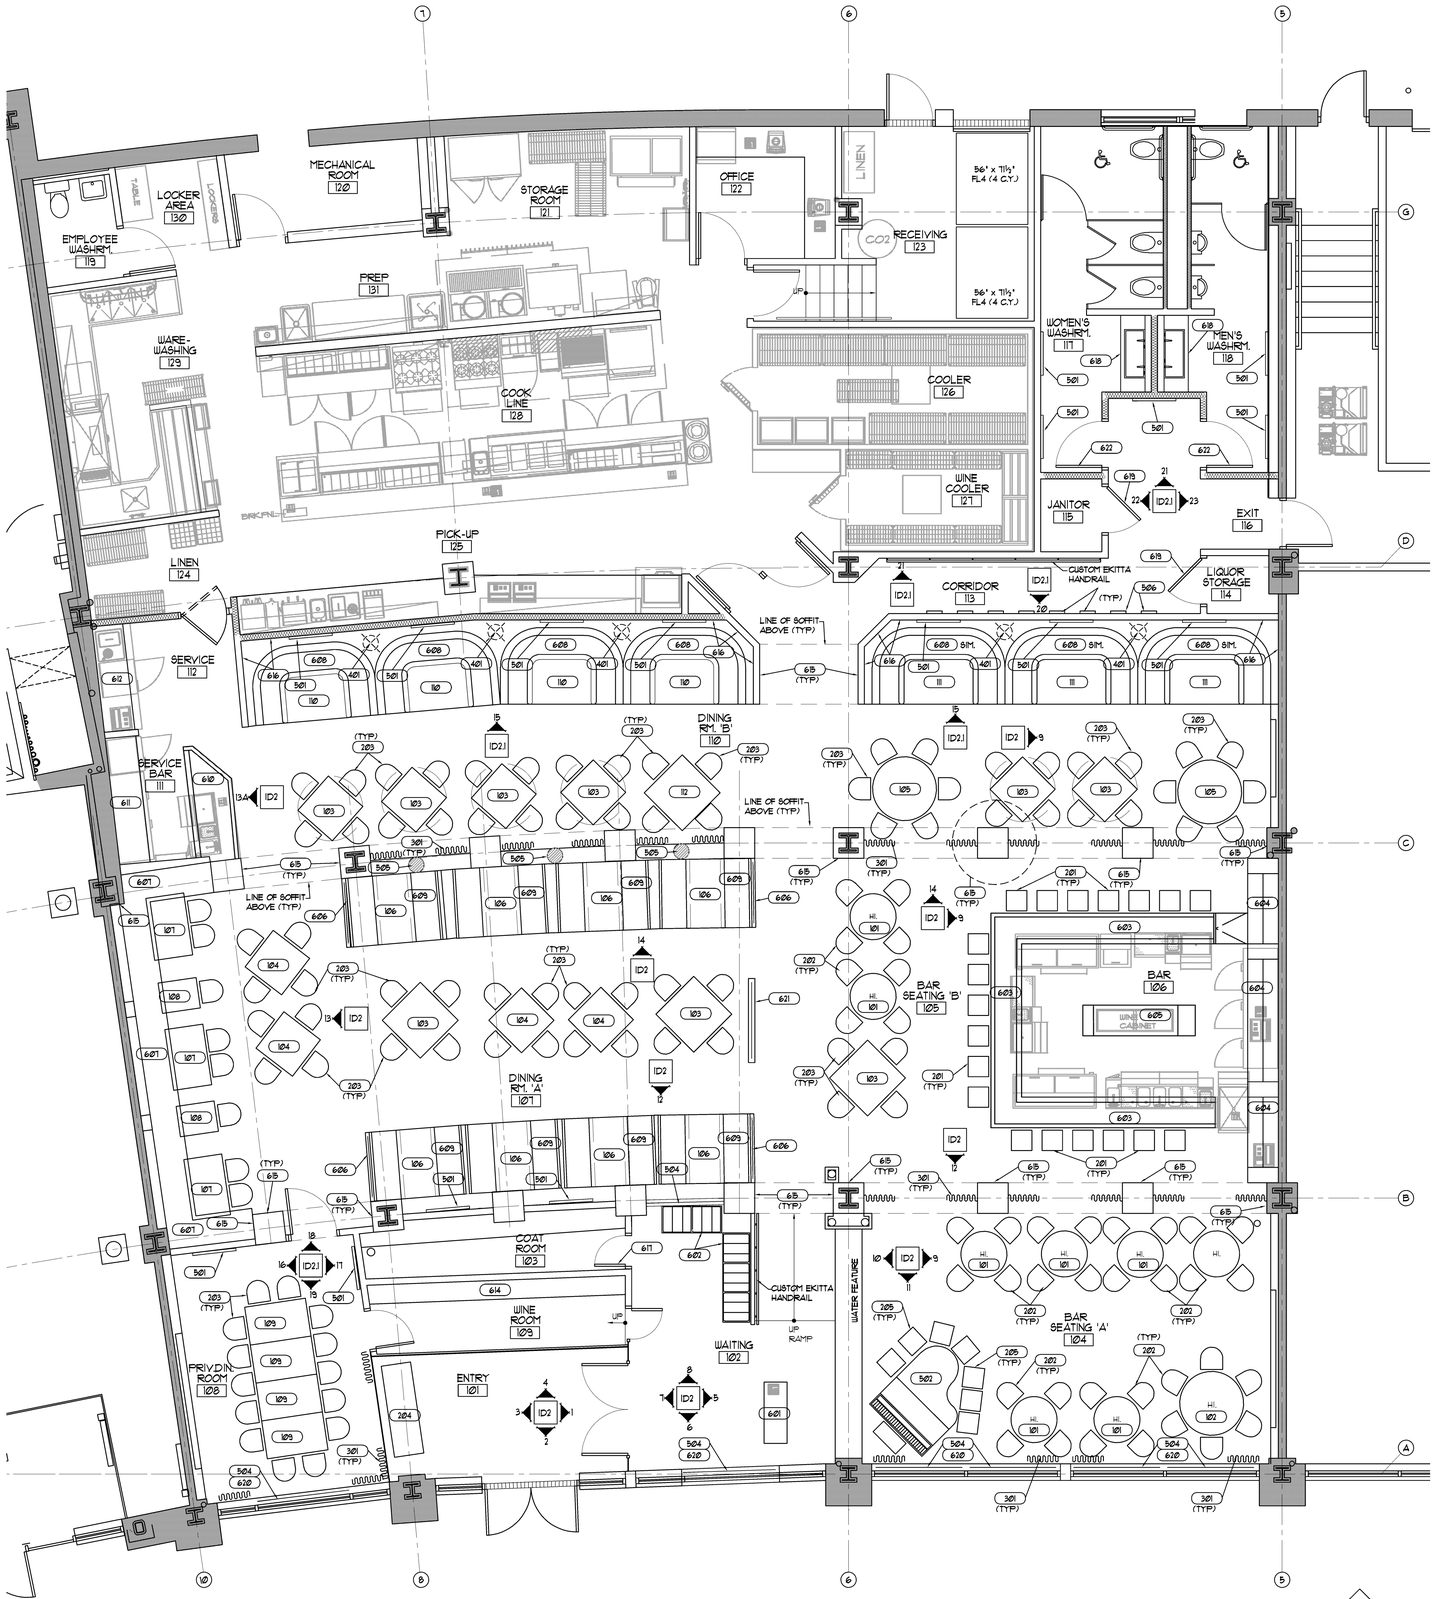

FF&E SCHEDULE

101	36" DIA. HIGH TOP TABLE
102	50" DIA. HIGH TOP TABLE
103	36" SQ. FLIP TOP DIN. TABLE
104	36" SQ. DIN. TABLE
105	50" DIA. DIN. TABLE
106	30"x84" FULLMAN BOOTH TABLE
107	30"x48" BANQUETTE DIN. TABLE
108	30"x24" BANQUETTE DIN. TABLE
109	30"x48" PRIVATE DIN. TABLE
110	39"x54" U-SHAPED BOOTH TABLE
111	39"x62" U-SHAPED BOOTH TABLE
112	42"x42" DIN. TABLE
201	BAR STOOL
202	HIGH TOP BAR CHAIR
203	DINING CHAIR
204	HALL TABLE
205	PIANO BAR STOOL
301	DRAPERY
401	DECK LAMP (REFER TO SHT. A3)
501	FRAMED ART
502	PIANO
503	DECORATIVE MTL. GRILL (SEE SHT. ID2)
504	DECORATIVE LOGO ART
505	ART OBJECT
506	FRAMED PHOTOS
601	HOST STAND
602	WAITING BENCH
603	BAR FRONT
604	BACK BAR
605	LIQUOR DISPLAY
606	BOOTH END WALLS
607	BANQUETTE SEATING
608	U-SHAPED BOOTH W/DECK
609	PULLMAN BOOTH W/DECK
610	SERVICE BAR FRONT
611	SERVICE BACK BAR
612	SERVICE STATION
613	NOT USED
614	WINE DISPLAY
615	WOOD PANELING (TYP)
616	DECORATIVE WOOD PANEL (TYP)
617	DUTCH DOOR
618	VANITY DETAIL
619	DOOR
620	DECORATIVE LOGO FRAME
621	DECORATIVE DIVIDER WALL
622	WASHROOM DOOR

KNAUER

KNAUER INCORPORATED
720 N. WAUKEGAN ROAD, SUITE 200
DEERFIELD, ILLINOIS 60015
TEL: 847.948.9500 FAX: 847.948.9599
WEB: www.knauerinc.com

KNAUER INCORPORATED
3700 COLE AVENUE, SUITE 237
DALLAS, TEXAS 75204
TEL: 214.649.1394 FAX: 469.547.0210

STATE OF ILLINOIS
PROFESSIONAL DESIGN FIRM
ARCHITECT CORPORATION
LICENSE No. 184-00248 (1-010670)

© KNAUER INCORPORATED

NOTES

ALL DRAWINGS AND WRITTEN MATERIAL APPEARING HEREIN CONSTITUTE THE ORIGINAL AND UNPUBLISHED WORK OF KNAUER INCORPORATED AND THE SAME MAY NOT BE DUPLICATED, USED, OR DISCLOSED WITHOUT THE WRITTEN CONSENT OF KNAUER INCORPORATED.

NO.	DESCRIPTION	DATE
	ISSUED FOR BID/CONSTRUCTION	04-22-04
	ISSUED FOR BUILDING PERMIT	03-25-04
	ISSUED FOR MEP COORDINATION	02-23-04

REVISIONS

CAMERON'S STEAK HOUSE

THE WILLITS BUILDING
115 WILLITS STREET
BIRMINGHAM, MI

PROJECT

FIXTURE FLOOR PLAN

SCALE: 1/4" = 1'-0"

SHEET TITLE

DRAWN SS	SHEET NO.
CHECKED MM	ID1
APPROVED	
DATE 03-25-04	
JOB NO. 2406	